Exhibit A

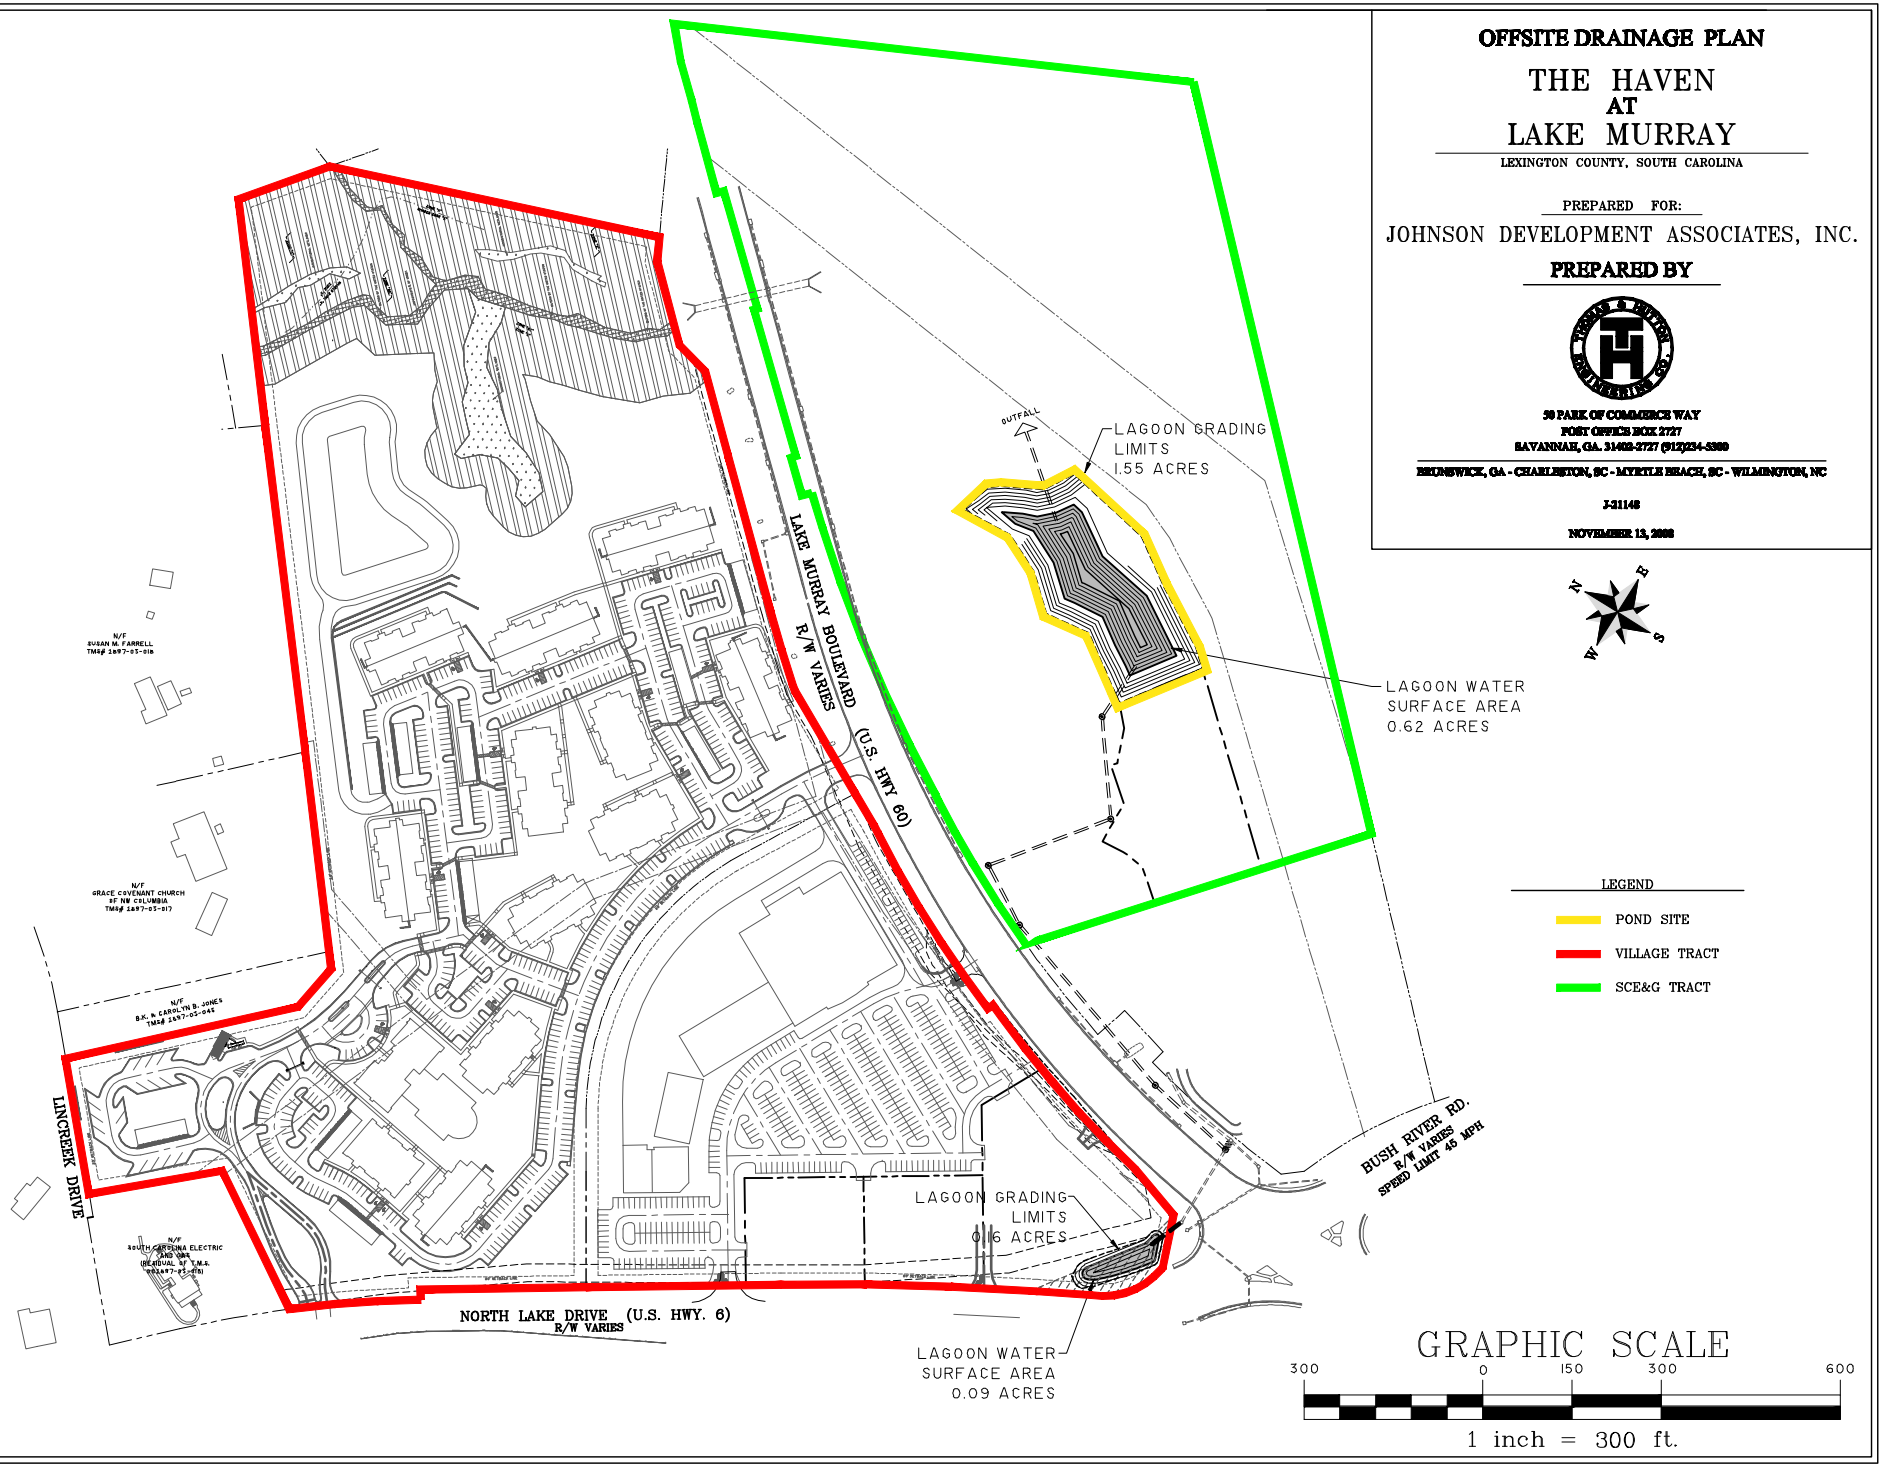
OFFSITE DRAINAGE PLAN
THE HAVEN
AT
LAKE MURRAY
LEXINGTON COUNTY, SOUTH CAROLINA
PREPARED FOR:
JOHNSON DEVELOPMENT ASSOCIATES, INC.
PREPARED BY
50 PARK OF COMMERCE WAY
POST OFFICE BOX 2727
SAVANNAH, GA. 31402-2727 (912)234-5300
BRUNSWICK, GA - CHARLESTON, SC - MYRTLE BEACH, SC - WILMINGTON, NC
J-21148
NOVEMBER 13, 2008
LAGOON GRADING LIMITS 1.55 ACRES
LAGOON WATER SURFACE AREA 0.62 ACRES
LAGOON GRADING LIMITS 0.16 ACRES
LAGOON WATER SURFACE AREA 0.09 ACRES
LAKE MURRAY BOULEVARD (U.S. HWY 60)
R/W VARIES
BUSH RIVER RD.
R/W VARIES
SPEED LIMIT 45 MPH
NORTH LAKE DRIVE (U.S. HWY. 6)
R/W VARIES
LINCREEK DRIVE
OUTFALL
LEGEND
POND SITE
VILLAGE TRACT
SCE&G TRACT
GRAPHIC SCALE
300 0 150 300 600
1 inch = 300 ft.